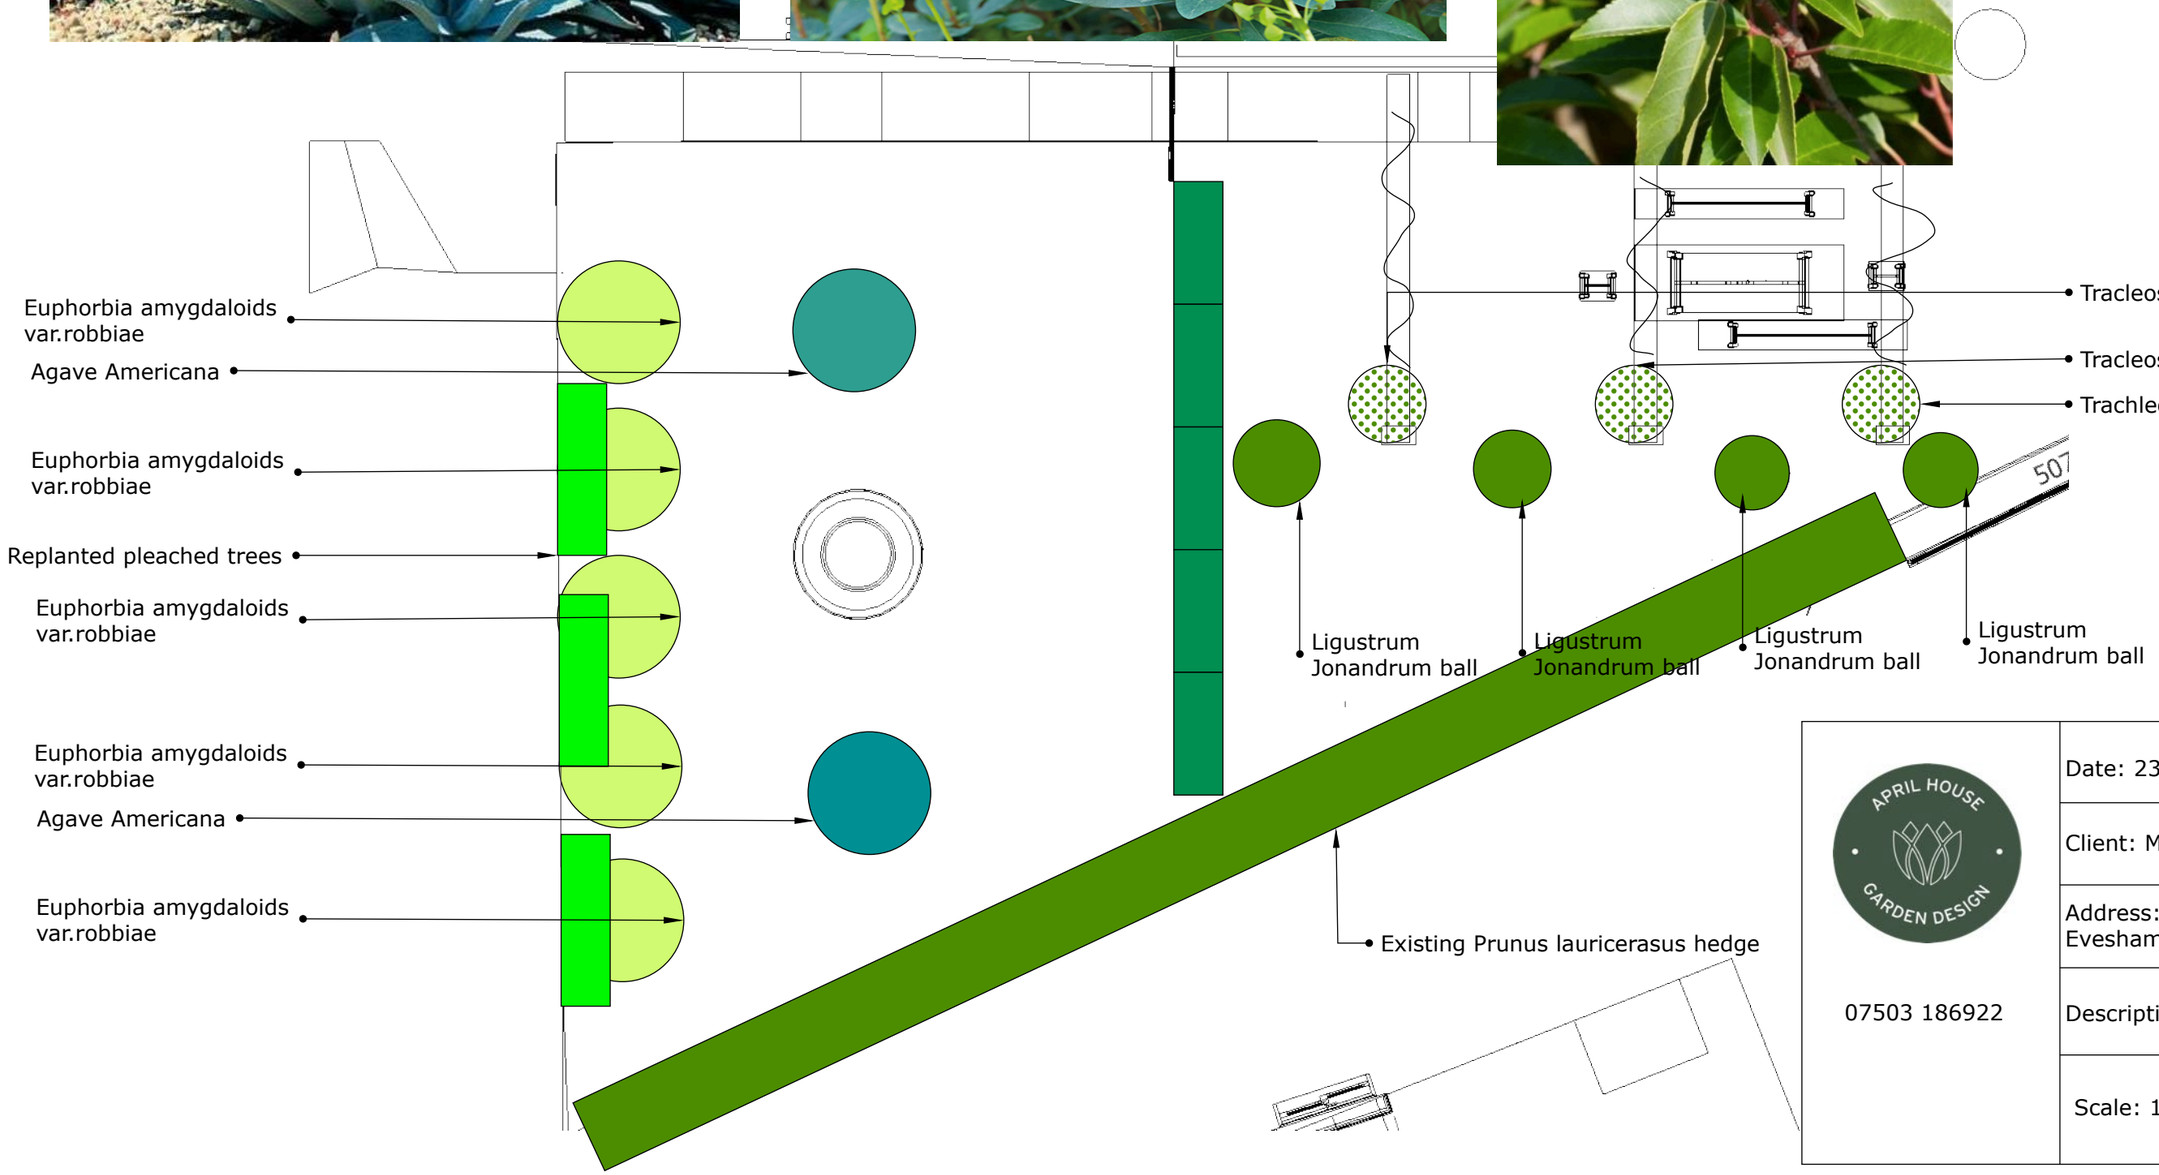

APRIL HOUSE GARDEN DESIGN

07503 186922

	Date: 23 March 2021
	Client: Mr & Mrs Harper
	Address: Cloveshoe Cottage, Evesham Road, Stow-on-the-Wold
	Description: planting plan side garden
	Scale: 1:50 @ A3