Site Survey & Analysis

A
001

scale: 1:100 @A2

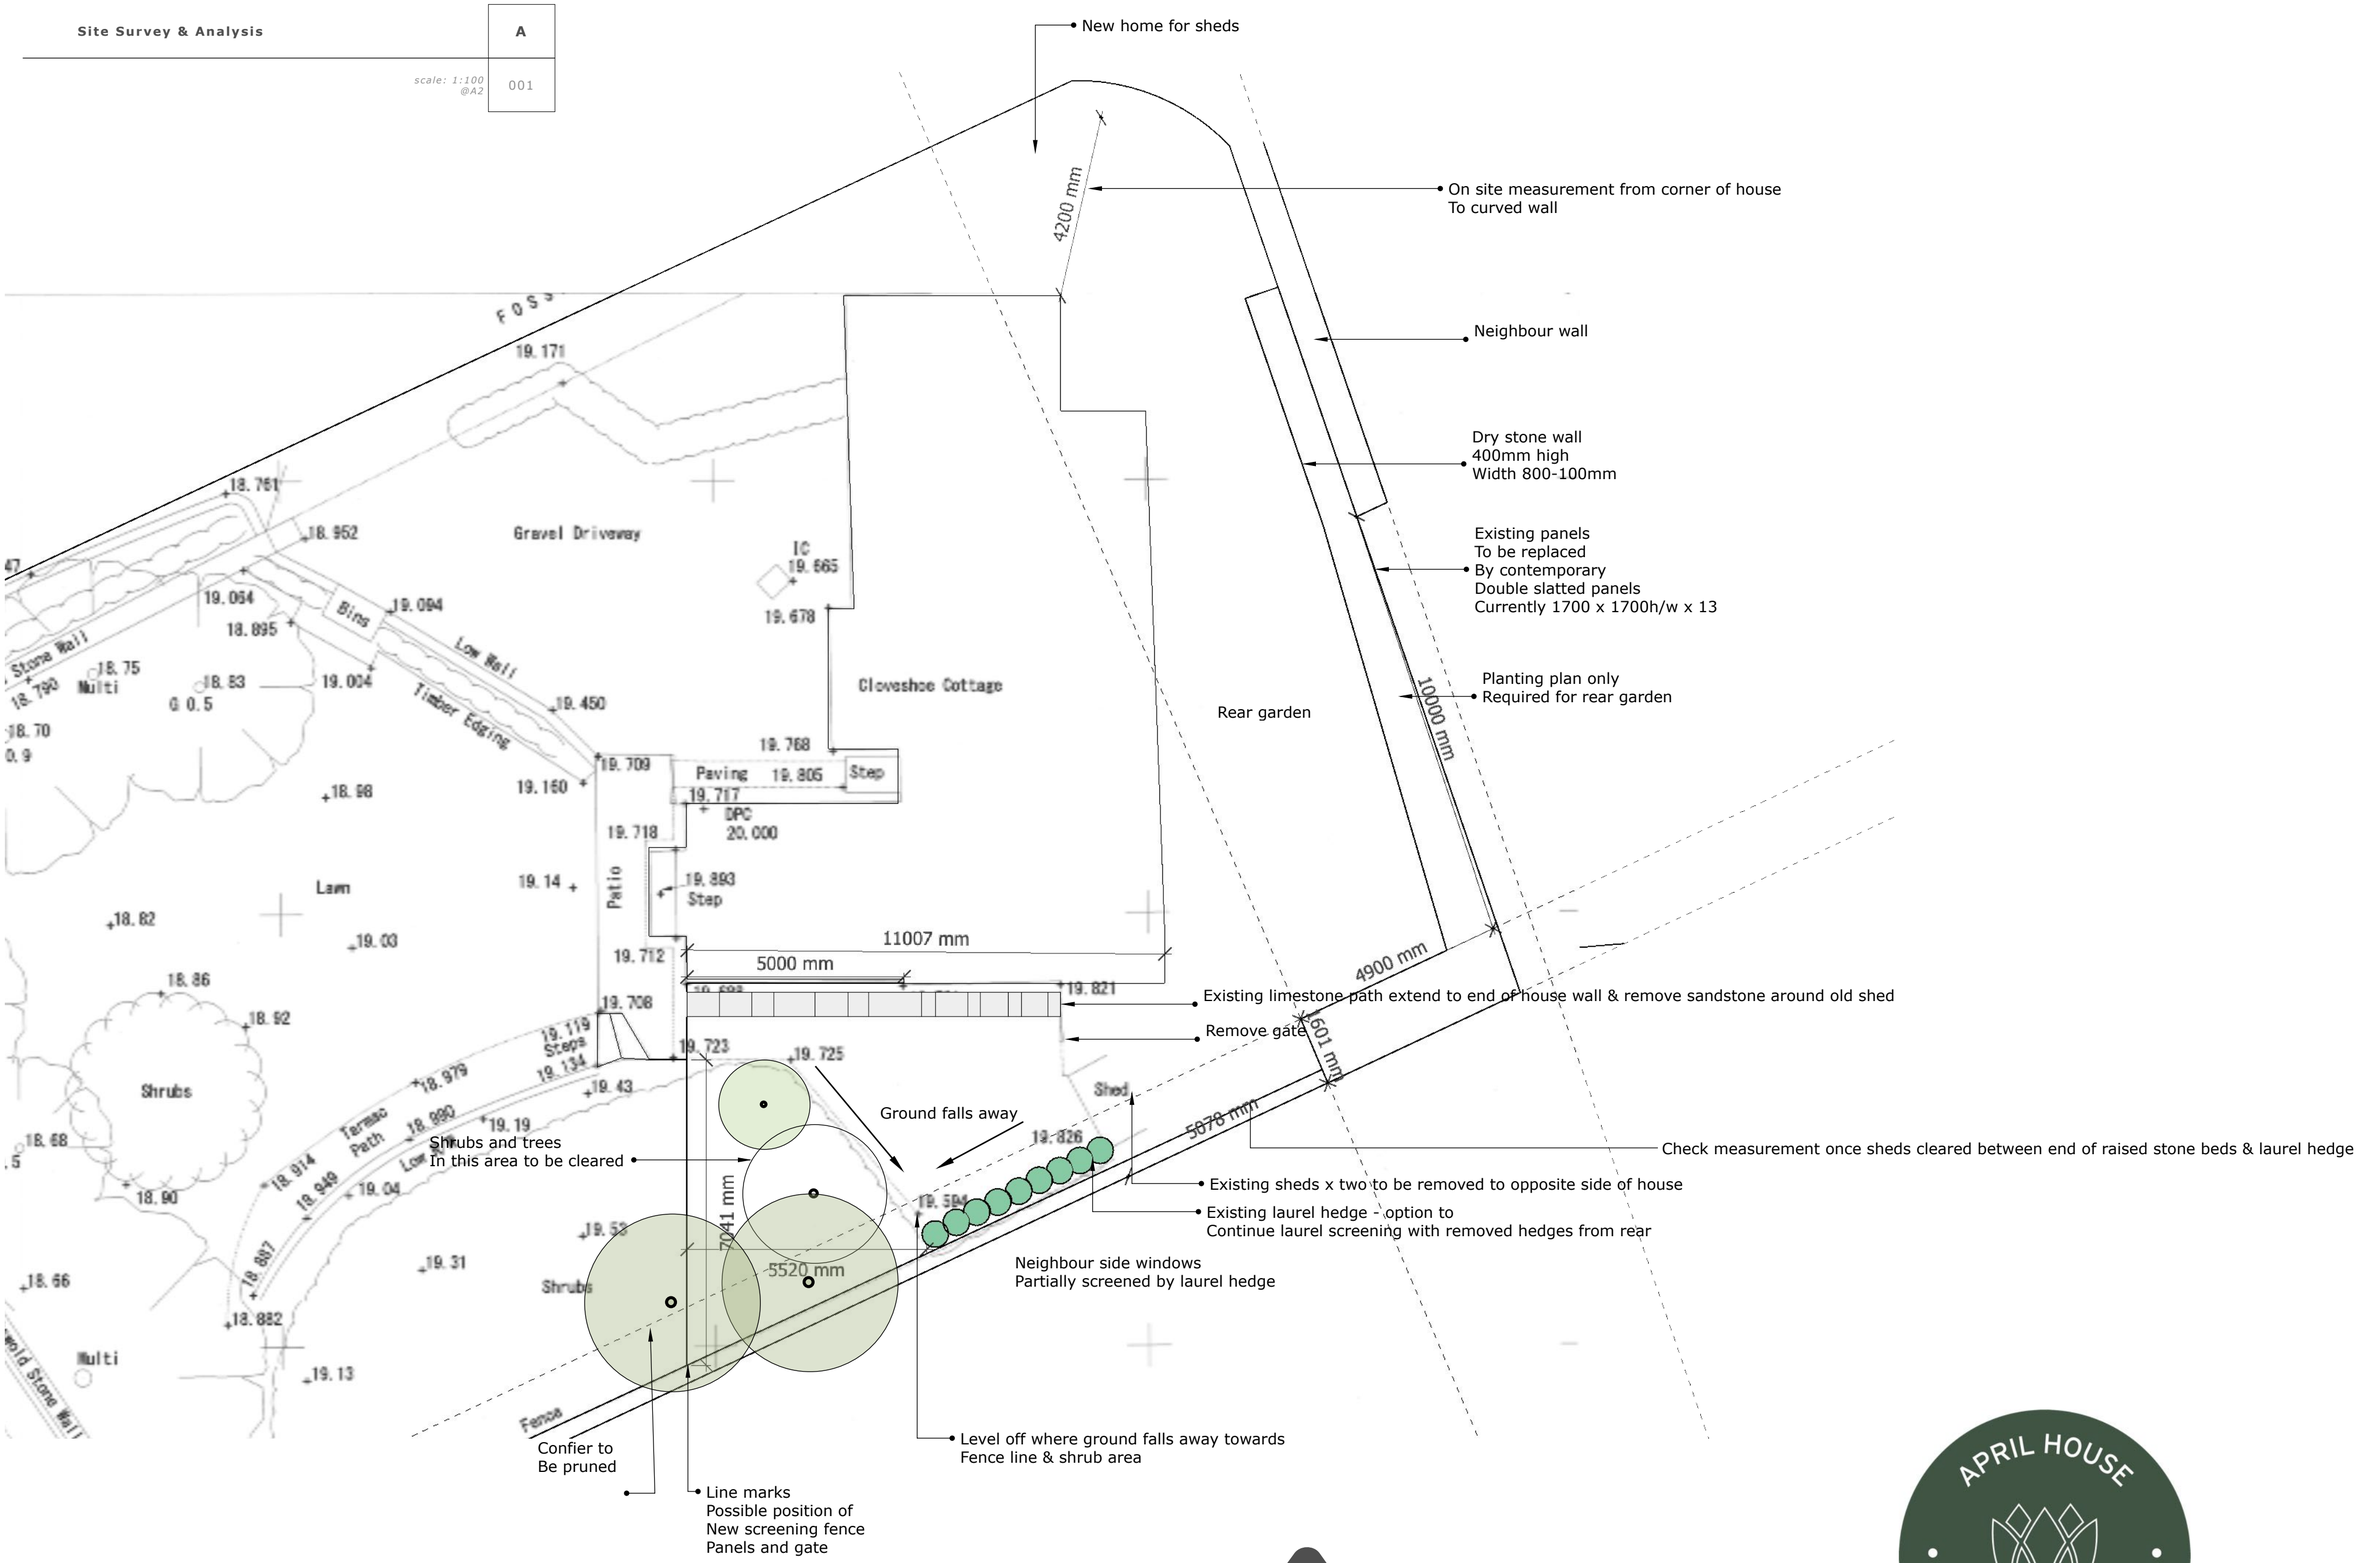

APRIL HOUSE GARDEN DESIGN